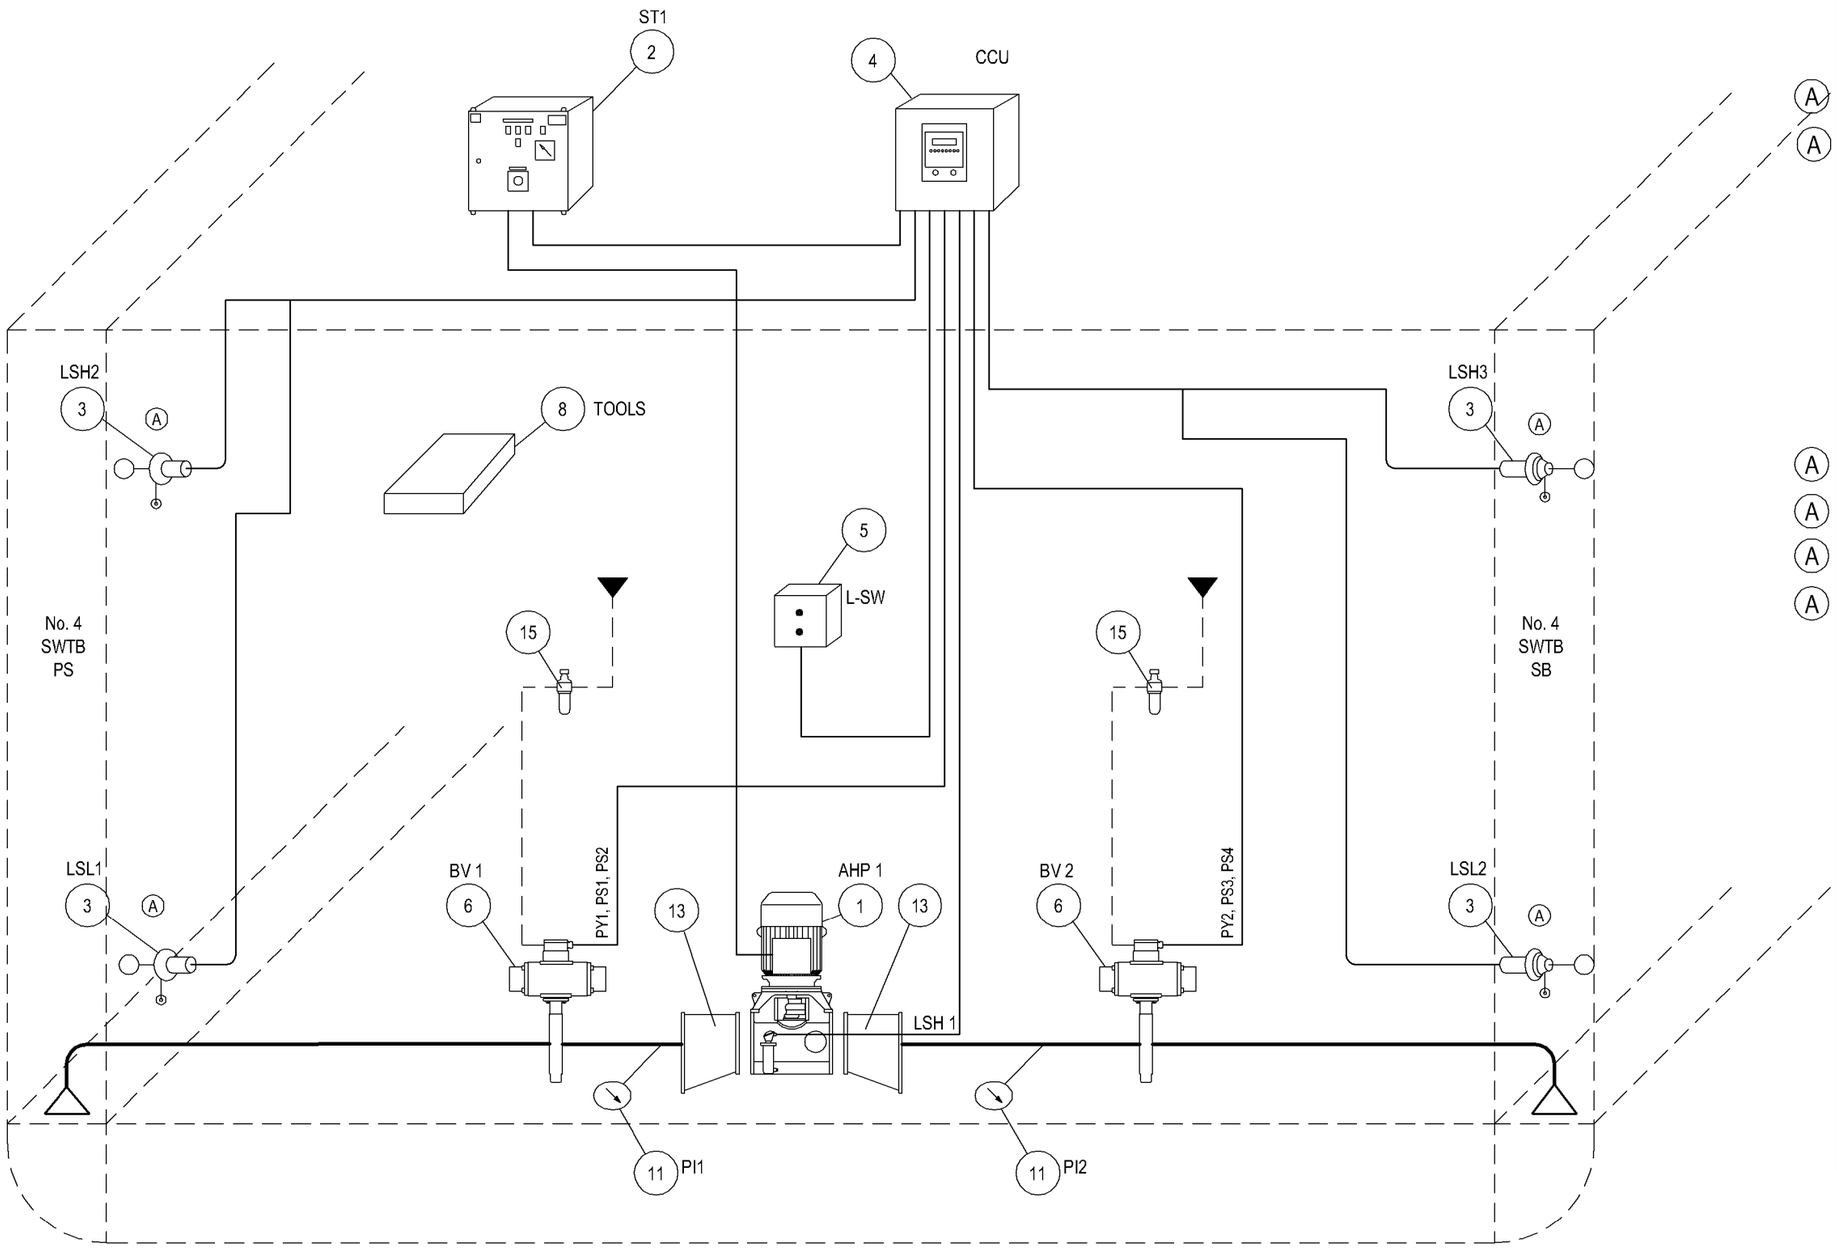

YARD	
JIANGNAN	
HULL Nos.	IMO Nos.
A 2390	9390616
A 2391	9400514
2392	
2393	
2403	
2404	
2405	
2406	
A 2442	
A 2443	
A 2444	
A 2445	

R.	Description	Sign./Date	Ctrl
A	Revised	JEOE/17Aug07	

Status	Sign.	Date
Constr.	SSY	04Dec06
Drawn by	ENy	04Dec06
Checked	SSY	04Dec06
Prot. rel.		
Prod. rel.	SSY	04Dec06

FRAMO Frank Mohn AS

GENERAL ARRANGEMENT ANTIHEELING PLANT

Weld. drg./Cast. drg.

Replaces:

0287-1970-3

Replaced by: